Site Adjacent to
Girder Bridge, Gay Street Lane, North Heath

0 20 40 60 80 100
Metres
scale 1:2500 @ A3

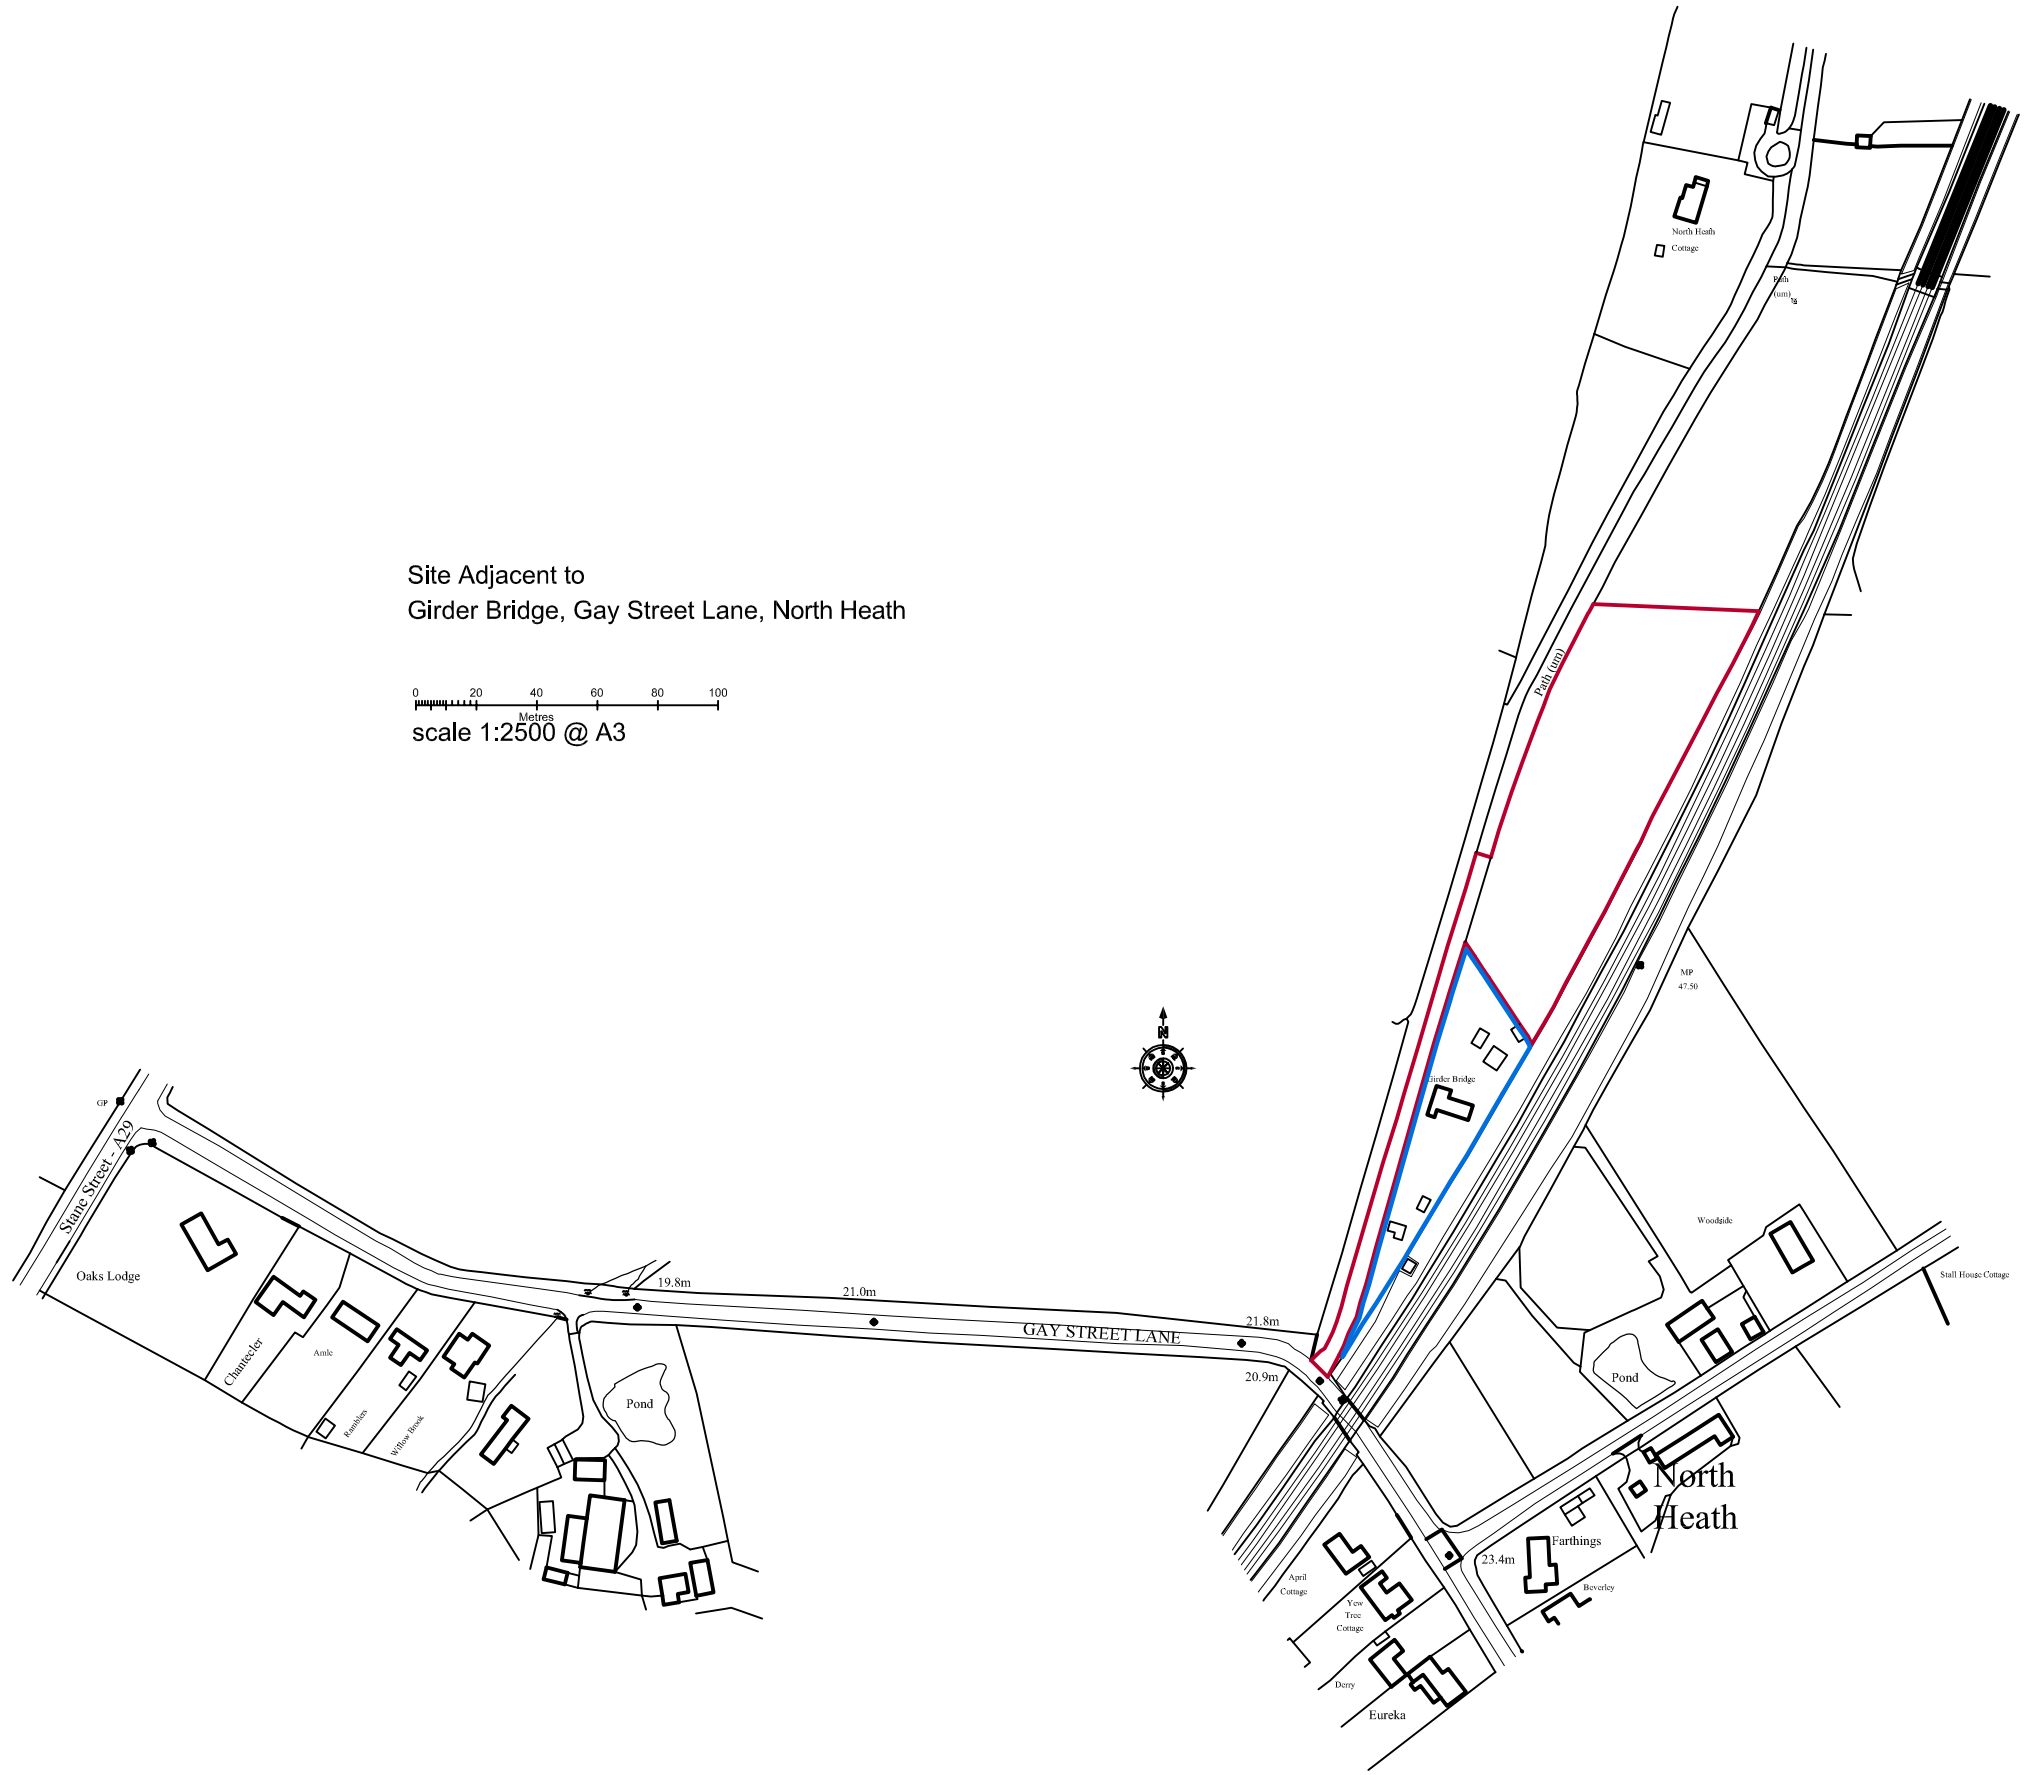

Ordnance Survey (c) Crown Copyright 2019. All rights reserved. Licence number 100022432